


Proposed Alterations For...
Revival Fellowship Full
Gospel Church
No.1 Duiker Close
Pelican Heights, Pelican Park
Erf: 1248
Cell: 079 484 2269

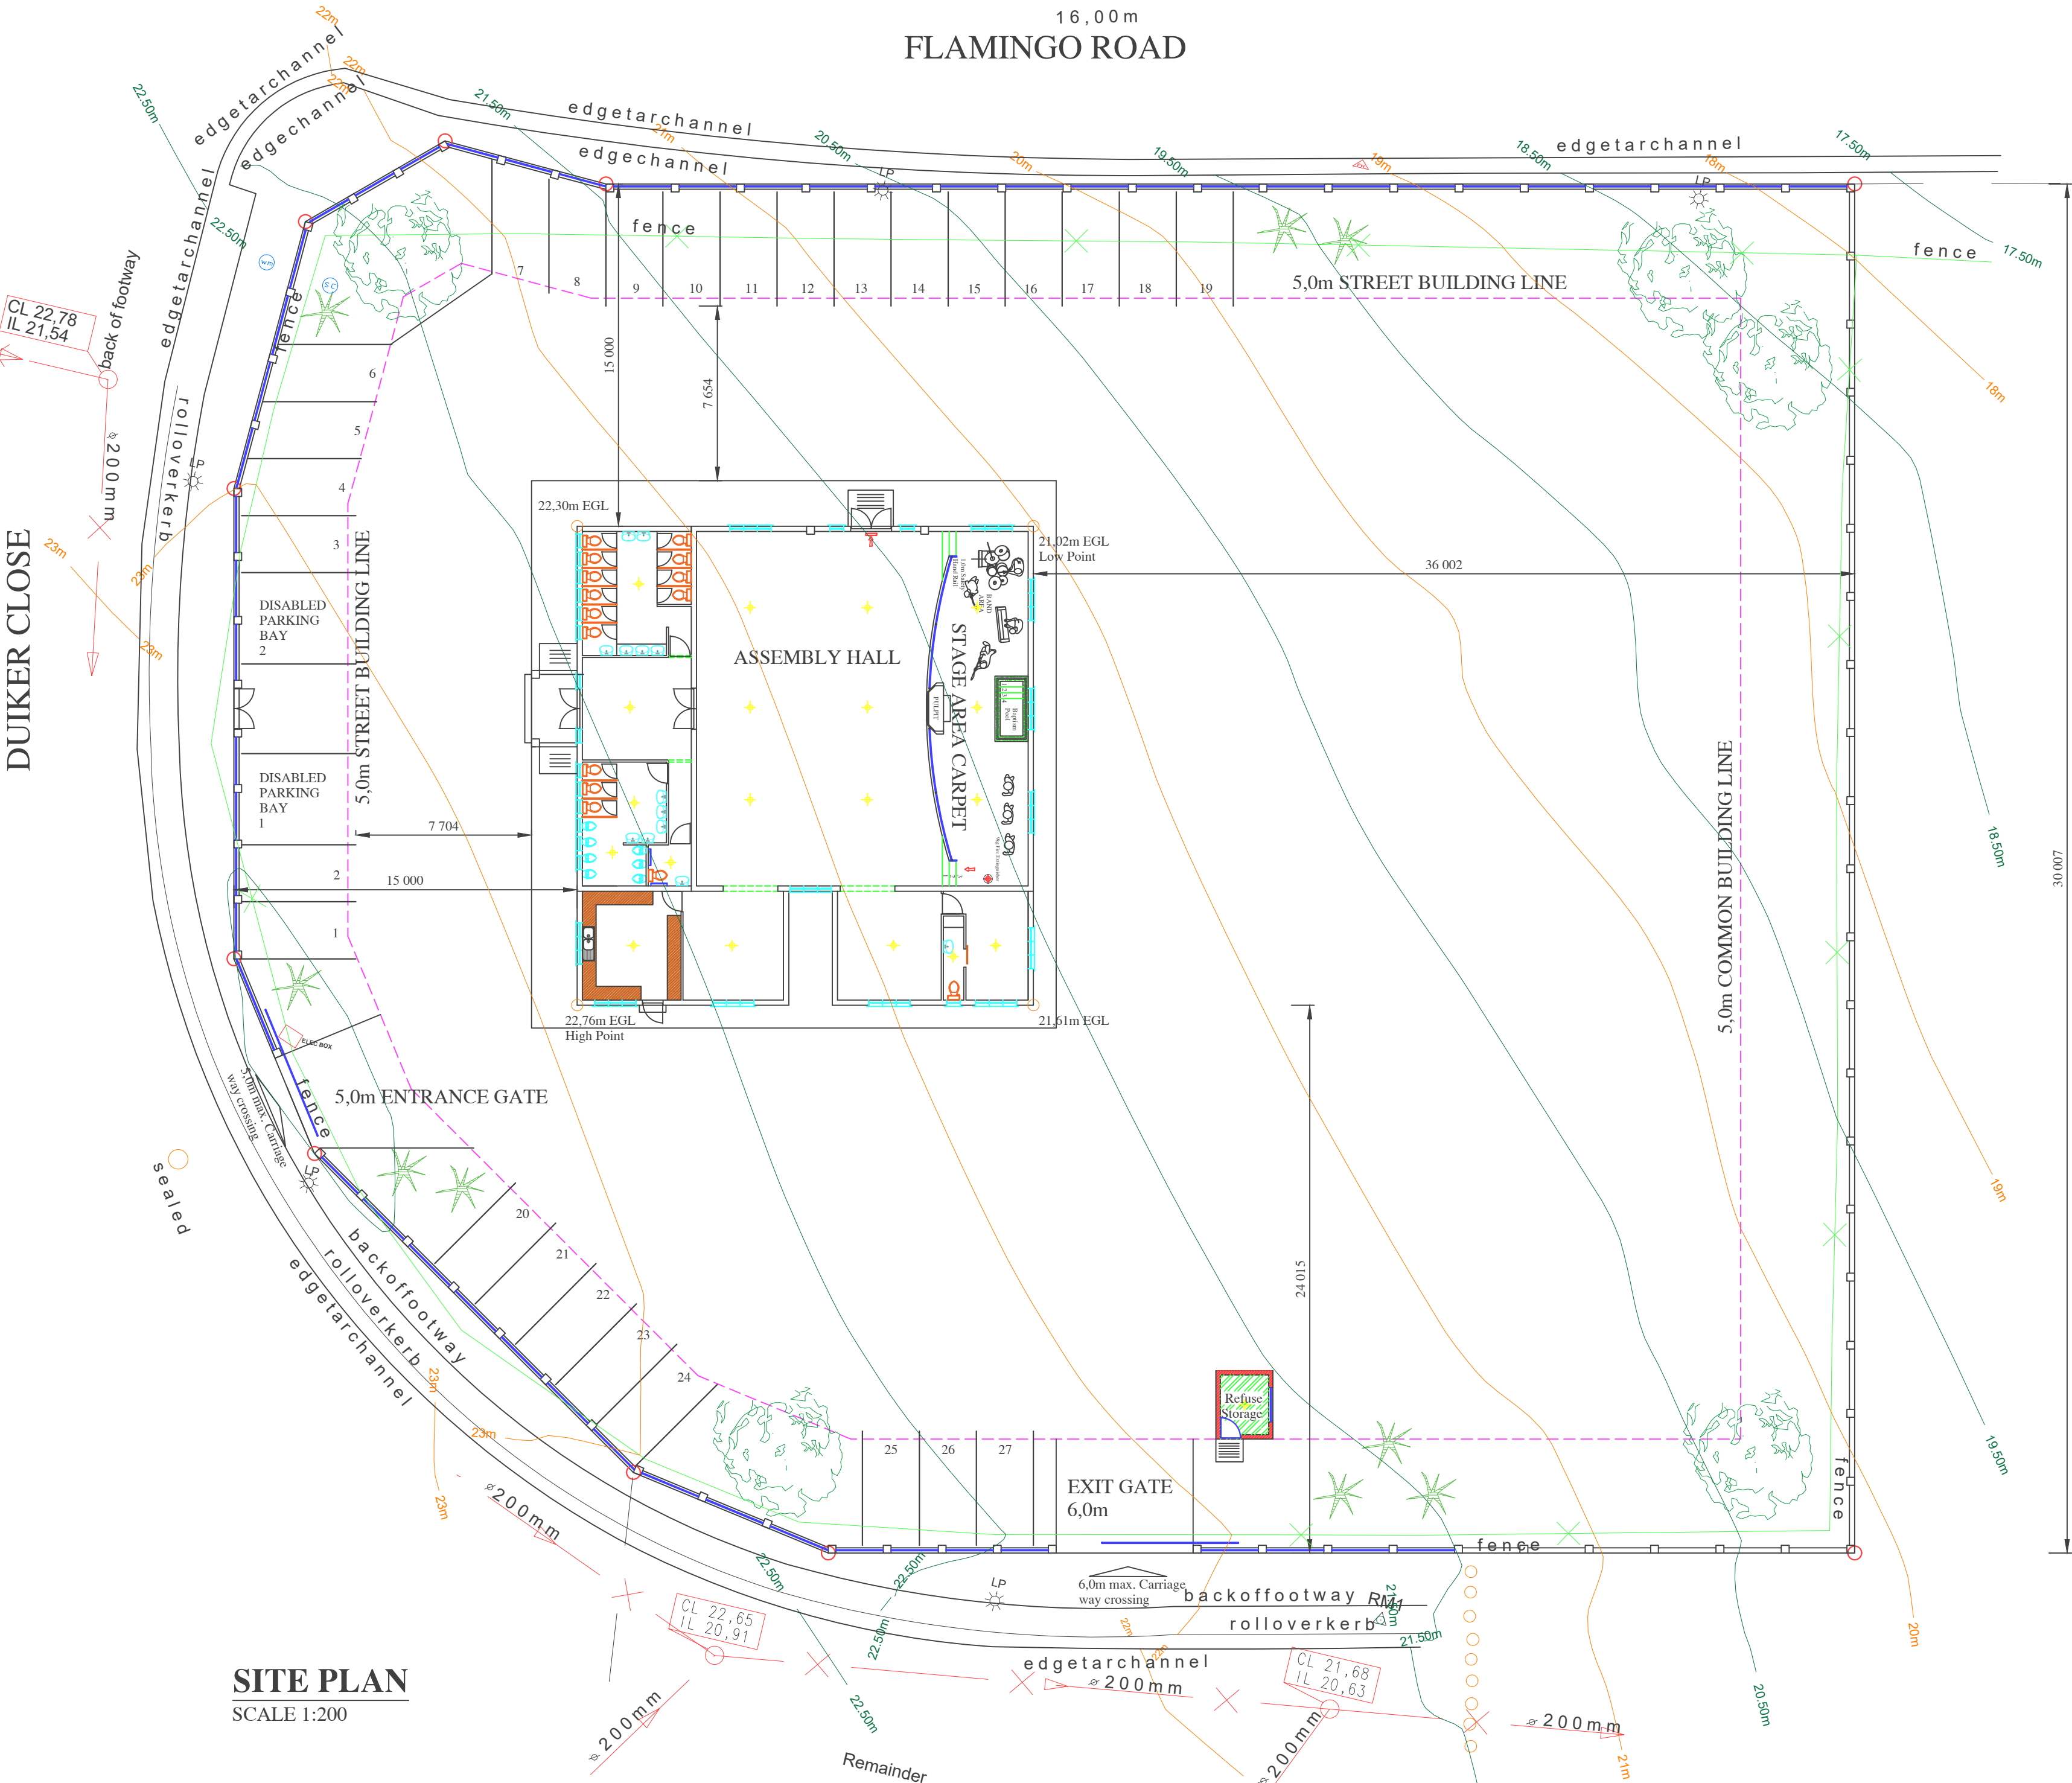

SITE PLAN
SCALE 1:200

SANTIAGO DESIGNS C.C.
K.W. BROWERS
41 SANTIAGO STREET
MALIBU VILLAGE.....
D0409 BLUE DOWNS.....
7100.....
TEL/FAX: 021 909 4561.....
CELL: 073 010 7059.....
EMAIL: Avanza209@gmail.com

DRAWING NO:	DRAWN BY:
UA.092	U.Aranes
DATE STARTED:	DATE COMPLETED:
20.05.2024	22.05.2024